| TOTAL QTY. | UNIT QTY. | DIAMETER | TYPE | LENGTH | SITE / WORKSHOP |
|---|---|---|---|---|---|
| 12 | | 3/4" | A325N_TC | 2 1/4" | Site |

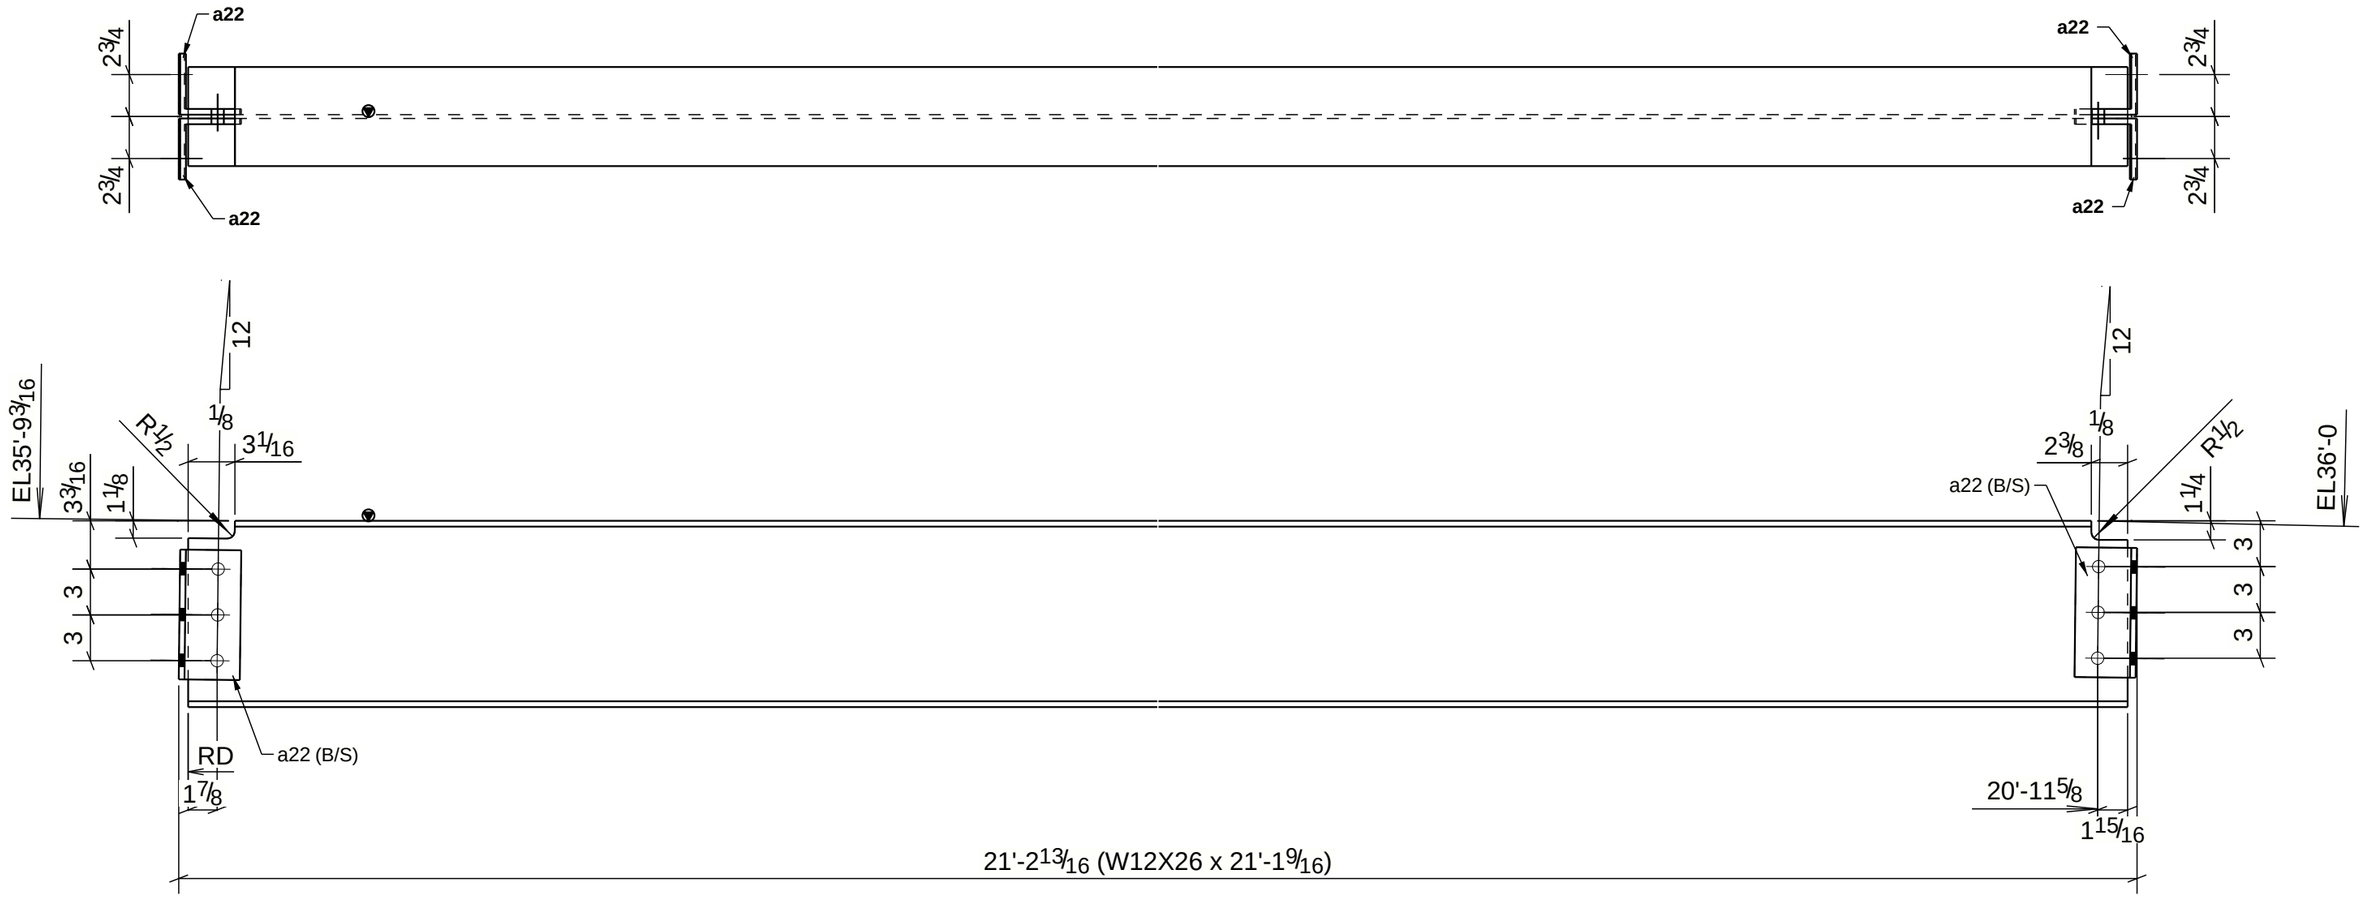


# ONE - BEAM - 1B59

## BILL OF MATERIAL

| | QTY | ASSEMBLY MARK | PIECE MARK | TYPE | SIZE | LENGTH | WEIGHT | FINISH | GRADE |
|---|---|---|---|---|---|---|---|---|---|
| Tekla structures | | 1B59 | | | BEAM | | | | |
| | 1 | | | I | W12X26 | 21'-1 9/16" | 550.1 | | A992 |
| | 4 | | a22 | | L4X4X3/8 | 0'-8 1/2" | 27.6 | | A36 |
| | 6 | SHOP BOLTS | | | 3/4"Ø A325N_TC BOLT | 0'-2" | | | |
| | | | | | | TOTAL | 577.7 | | |